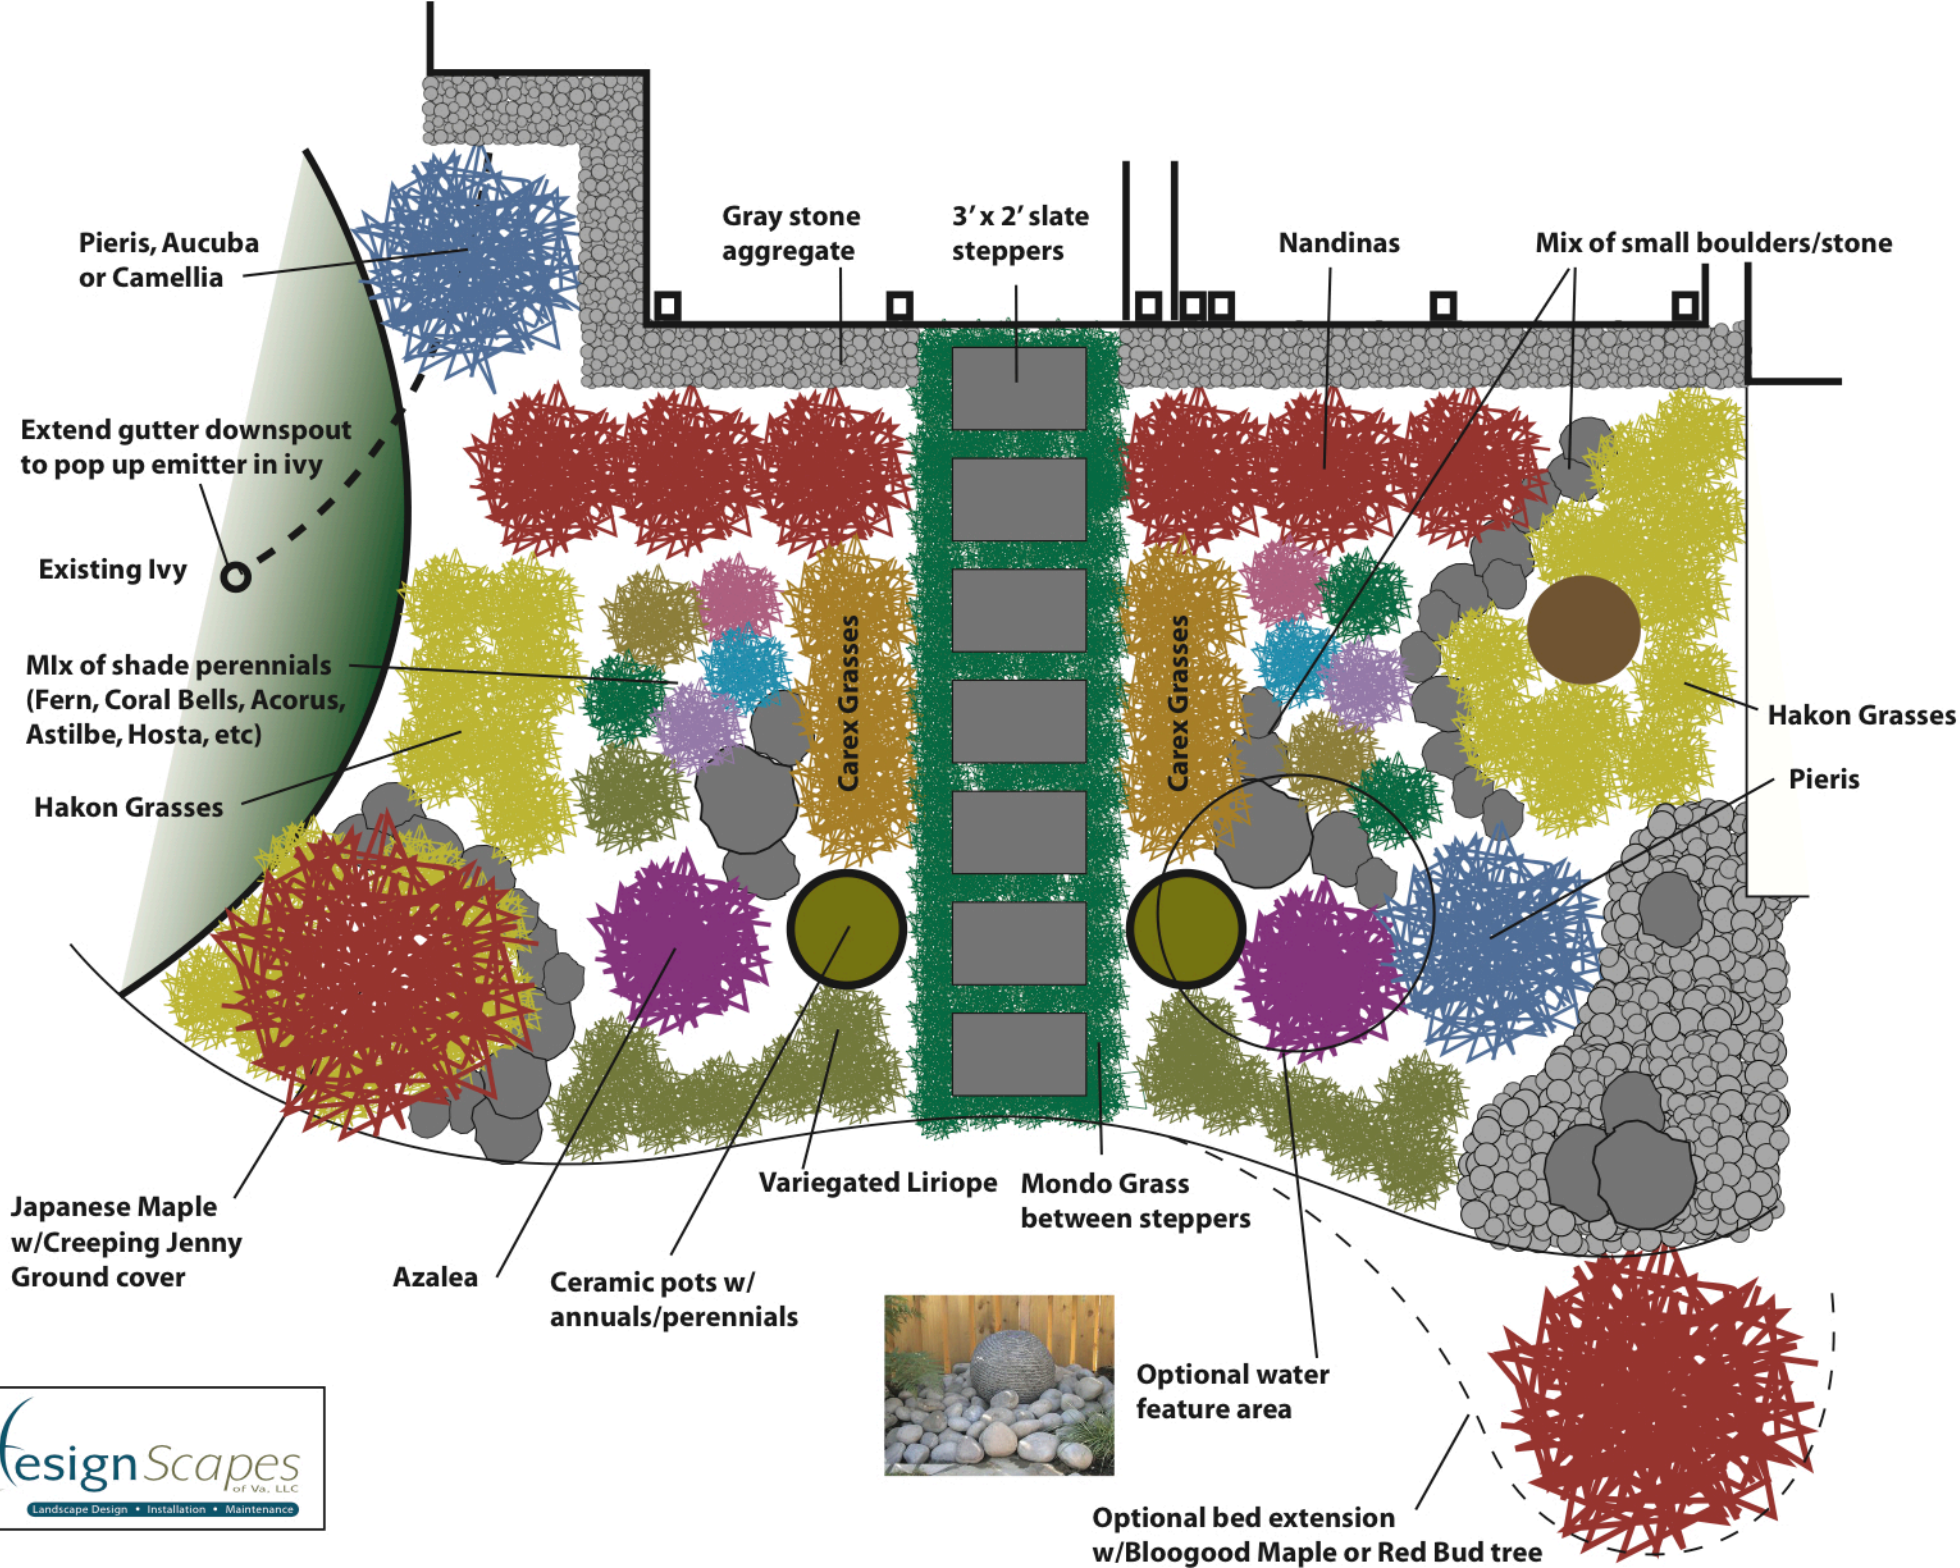
Pieris, Aucuba or Camellia
Gray stone aggregate
3' x 2' slate steppers
Nandinas
Mix of small boulders/stone
Extend gutter downspout to pop up emitter in ivy
Existing Ivy
Mix of shade perennials (Fern, Coral Bells, Acorus, Astilbe, Hosta, etc)
Hakon Grasses
Carex Grasses
Carex Grasses
Hakon Grasses
Pieris
Japanese Maple w/Creeping Jenny Ground cover
Azalea
Ceramic pots w/ annuals/perennials
Variegated Liriope
Mondo Grass between steppers
Optional water feature area
Optional bed extension w/Bloogood Maple or Red Bud tree
Design Scapes of Va. LLC
Landscape Design • Installation • Maintenance